STORM
FH

= MAIN TRUNK STORM

= FIRE HYDRANT

= WOOD FENCE LINE

= PVC FENCE LINE

NOTE:

NO OTHER PERTINENT FEATURES FOUND WITHIN THE REQUIRED MINIMUM SETBACKS TO THE PROPOSED DRAIN-FIELD OR PROPERTY LINES OTHER THAN ONES SHOWN.

F.I.R.M. ZONE DATA	
F.I.R.M. ZONE	BASE FLOOD ELEV. (NAVD)
"AH"	13.5

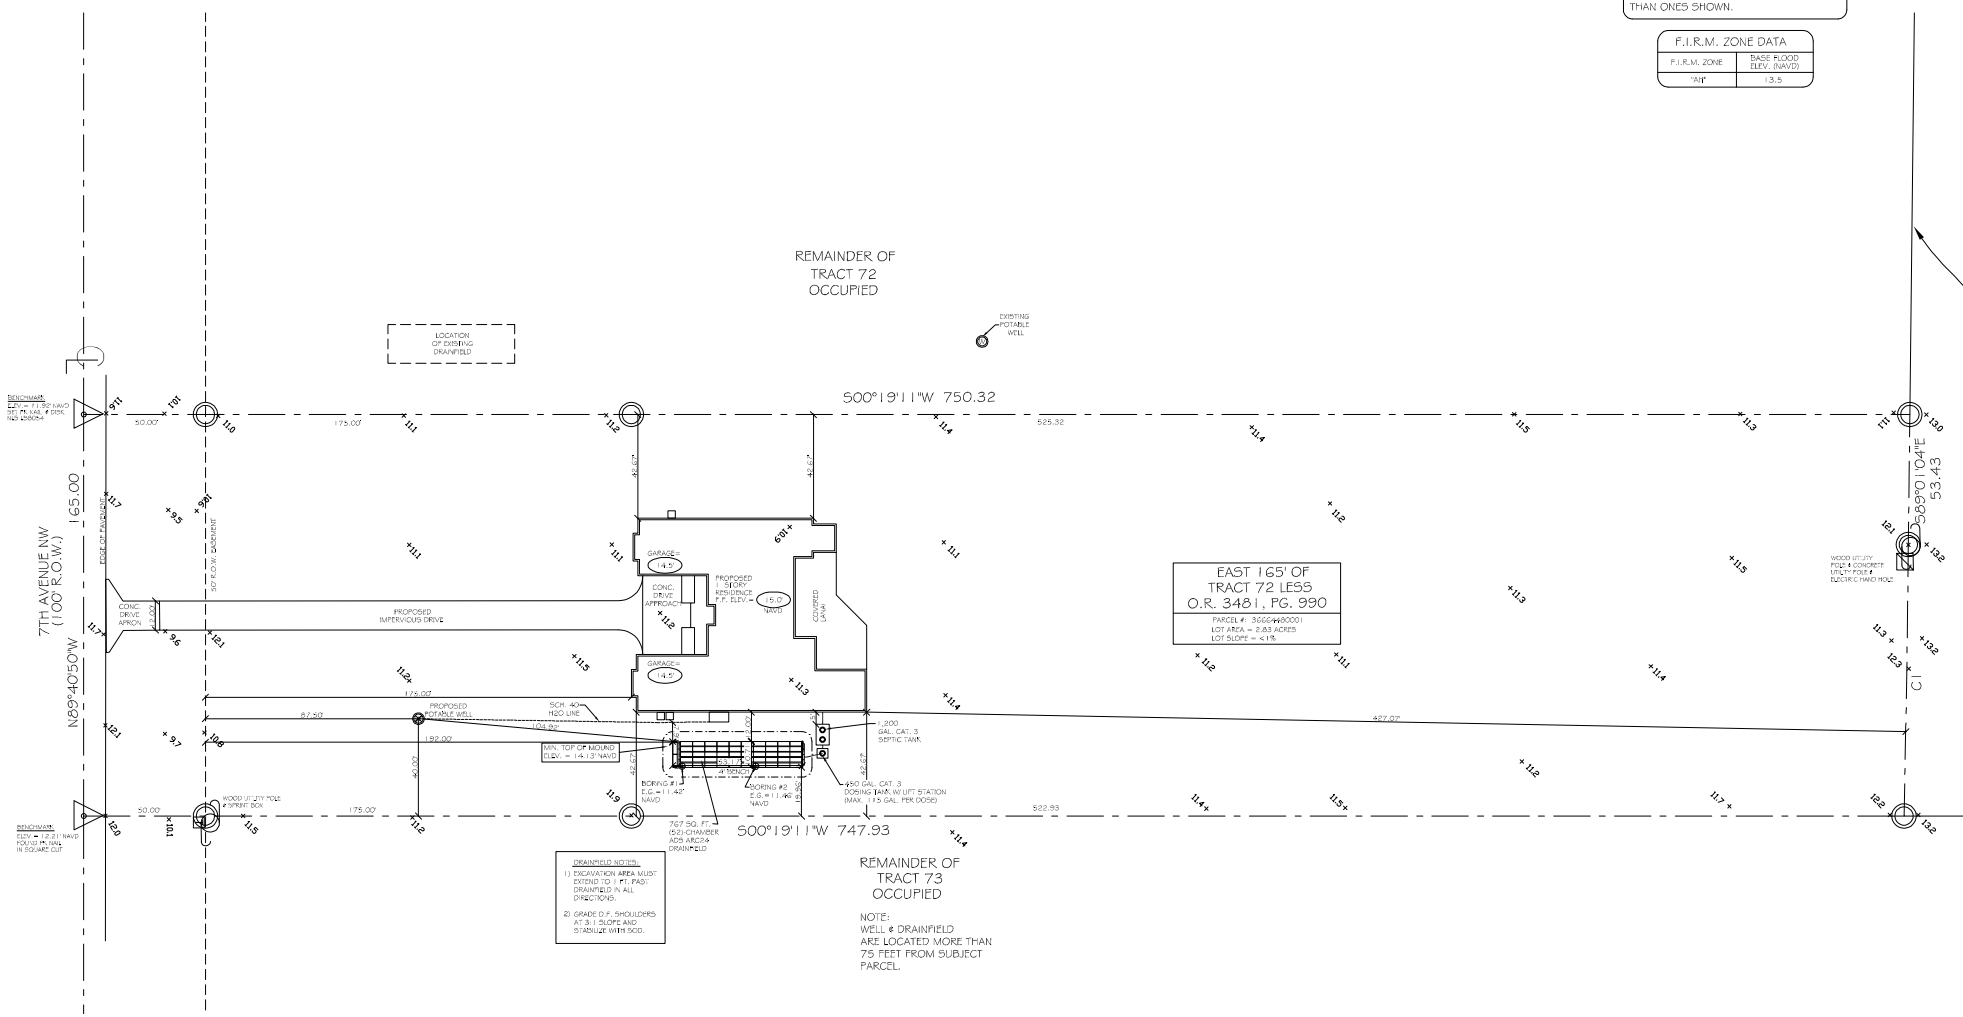

DRAINFIELD NOTES:

1) EXCAVATION AREA MUST EXTEND TO 1 FT. PASS DRAINFIELD IN ALL DIRECTIONS.

2) GRADE D.F. SHOULDERS AT 3:1 SLOPE AND STABILIZE WITH SOD.

REMAINDER OF TRACT 73 OCCUPIED

NOTE:
WELL & DRAINFIELD ARE LOCATED MORE THAN 75 FEET FROM SUBJECT PARCEL.