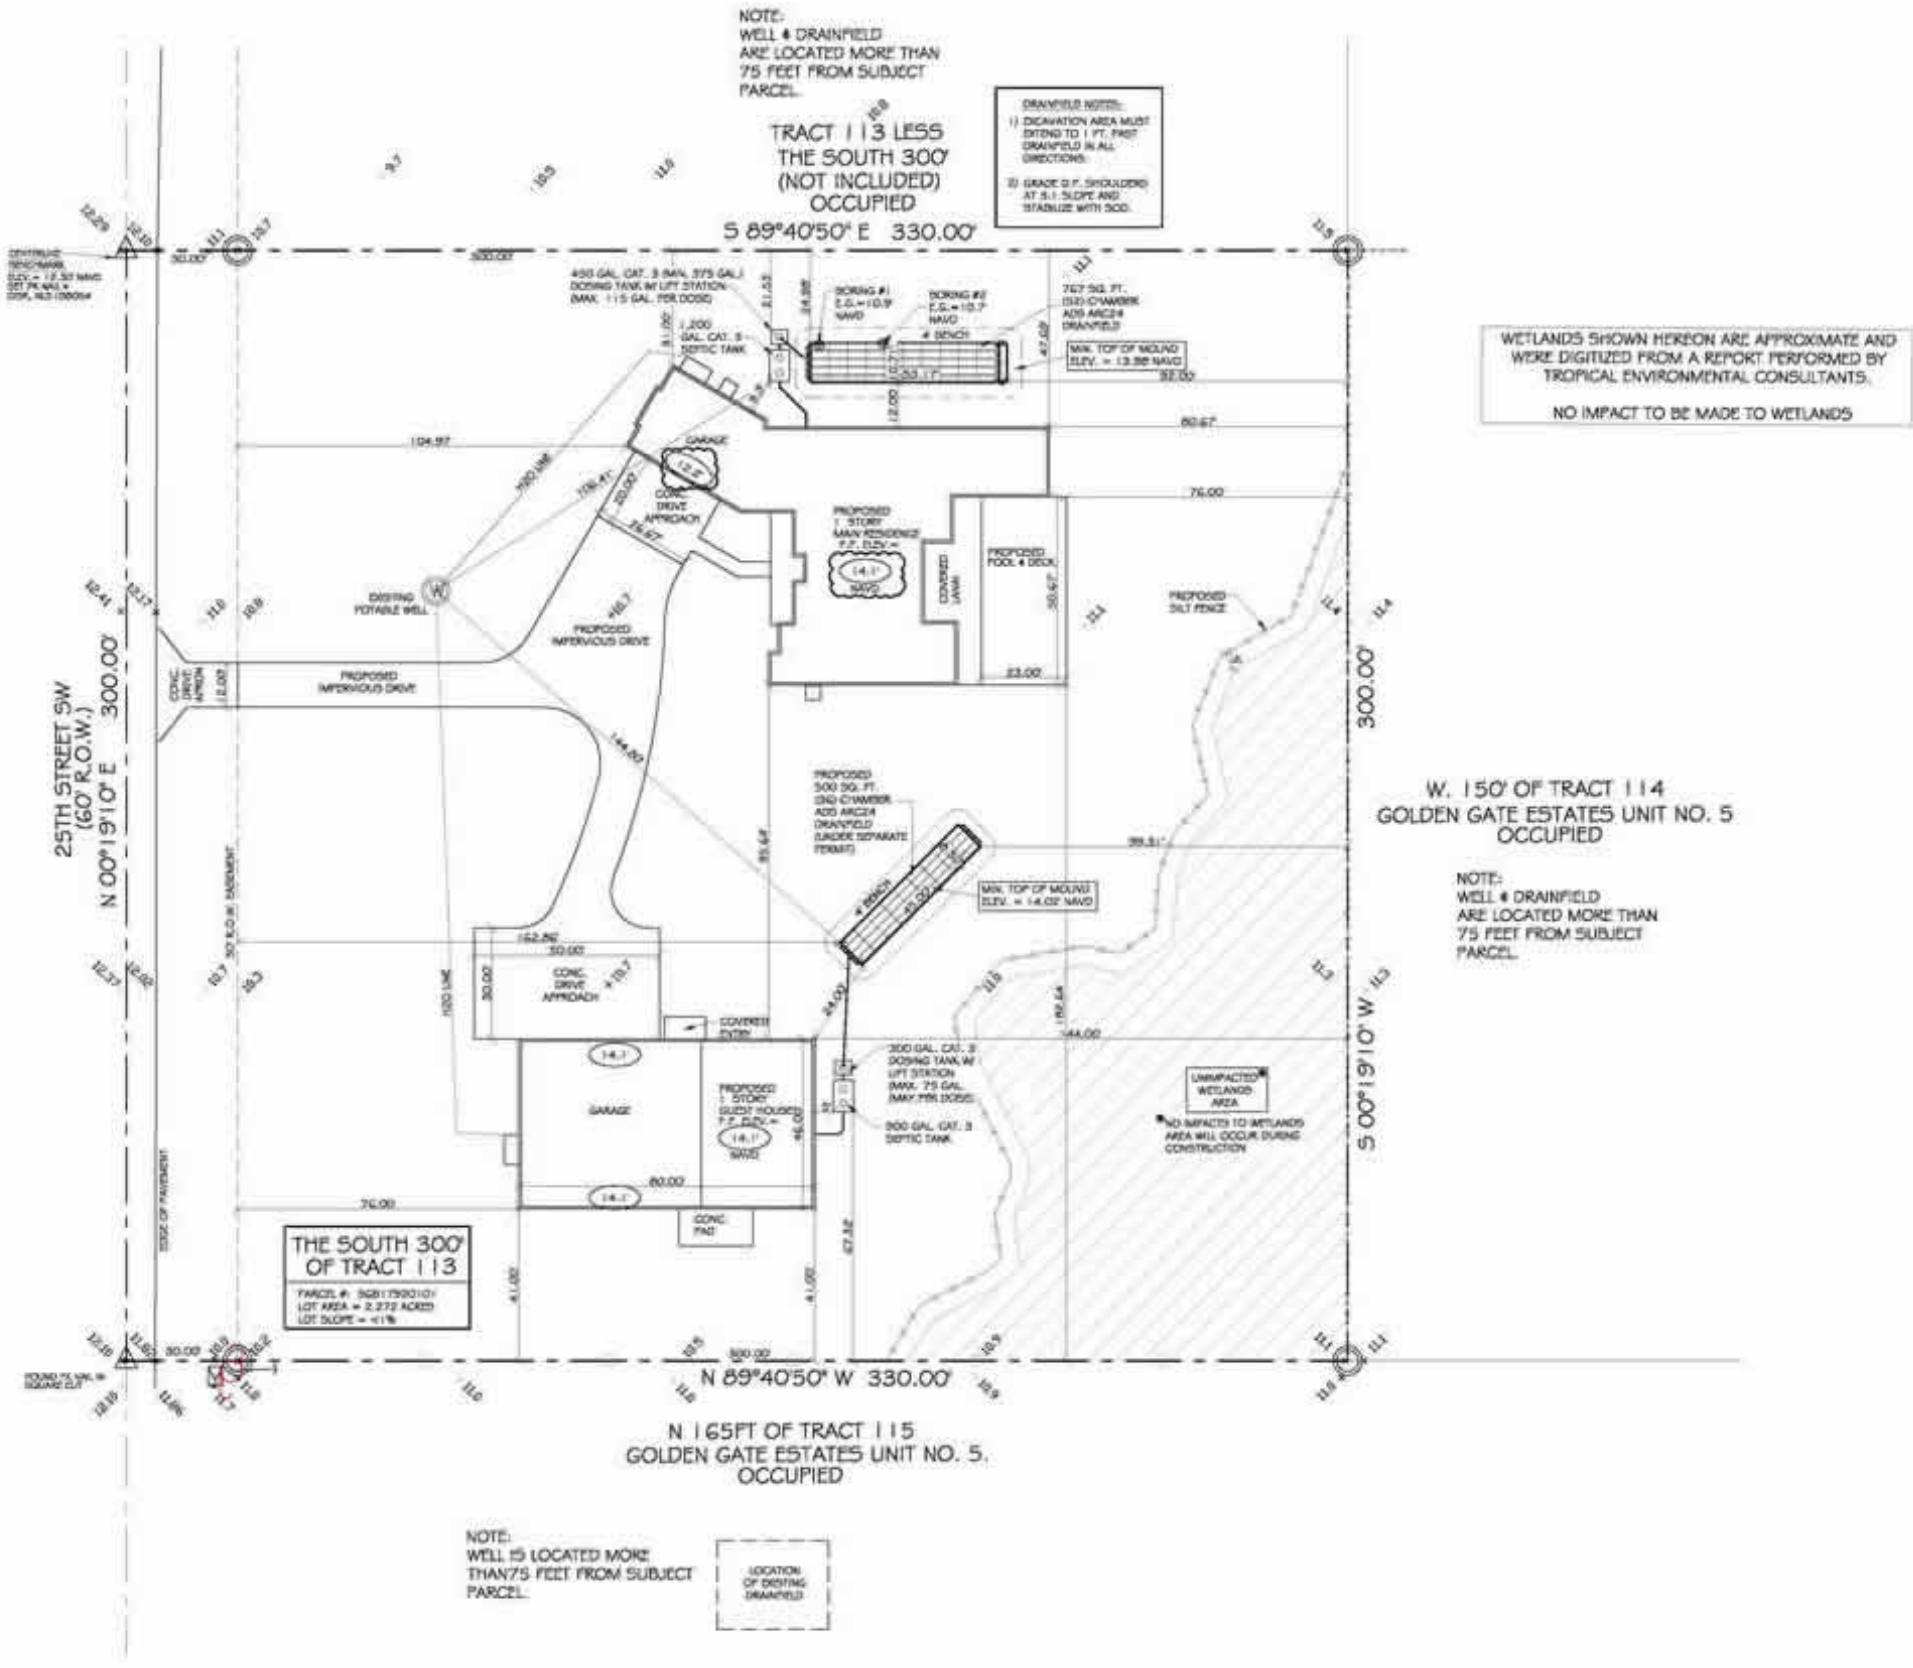
NOTE:
WELL & DRAINFIELD
ARE LOCATED MORE THAN
75 FEET FROM SUBJECT
PARCEL.
TRACT 113 LESS
THE SOUTH 300'
(NOT INCLUDED)
OCCUPIED
S 89°40'50" E 330.00'
DRAINFIELD NOTES:
1) DIGIMATION AREA MUST EXTEND TO 1 FT. PAST DRAINFIELD IN ALL DIRECTIONS.
2) GRADE 0 FT. SHOULDERS AT 5:1 SLOPE AND STABILIZE WITH SOD.
WETLANDS SHOWN HEREON ARE APPROXIMATE AND WERE DIGITIZED FROM A REPORT PERFORMED BY TROPICAL ENVIRONMENTAL CONSULTANTS.
NO IMPACT TO BE MADE TO WETLANDS
450 GAL. CAT. 3 (MIN. 375 GAL.) DOSING TANK W/ LIFT STATION (MAX. 115 GAL. PER DOSE)
1,200 GAL. CAT. 3 SEPTIC TANK
BORING #1 E.G. = 10.9' NAVD
BORING #2 E.G. = 10.7' NAVD
767 SQ. FT. (32) CHAMBER ADS ARC24 DRAINFIELD
4 BENCH
MIN. TOP OF MOUND ELEV. = 13.98' NAVD
GARAGE
CONC. DRIVE APPROACH
PROPOSED 1 STORY MAIN RESIDENCE F.F. ELEV. = 14.1' NAVD
CONVERED LANAI
PROPOSED POOL & DECK
PROPOSED SILT FENCE
EXISTING POTABLE WELL
PROPOSED IMPERVIOUS DRIVE
PROPOSED IMPERVIOUS DRIVE
CONC. DRIVE APRON
25TH STREET SW
(60' R.O.W.)
N 00°19'10" E 300.00'
PROPOSED 500 SQ. FT. (32) CHAMBER ADS ARC24 DRAINFIELD (UNDER SEPARATE PERMIT)
4 BENCH
MIN. TOP OF MOUND ELEV. = 14.02' NAVD
CONC. DRIVE APPROACH
COVERED ENTRY
GARAGE
PROPOSED 1 STORY GUEST HOUSE F.F. ELEV. = 14.1' NAVD
300 GAL. CAT. 3 DOSING TANK W/ LIFT STATION (MAX. 75 GAL. PER DOSE)
500 GAL. CAT. 3 SEPTIC TANK
CONC. PAD
UNIMPACTED WETLANDS AREA
NO IMPACTS TO WETLANDS AREA WILL OCCUR DURING CONSTRUCTION
W. 150' OF TRACT 114
GOLDEN GATE ESTATES UNIT NO. 5
OCCUPIED
NOTE:
WELL & DRAINFIELD
ARE LOCATED MORE THAN
75 FEET FROM SUBJECT
PARCEL.
300.00'
S 00°19'10" W
THE SOUTH 300'
OF TRACT 113
PARCEL #: 36B1759010
LOT AREA = 2.272 ACRES
LOT SLOPE = <1%
N 89°40'50" W 330.00'
N 165FT OF TRACT 115
GOLDEN GATE ESTATES UNIT NO. 5.
OCCUPIED
NOTE:
WELL IS LOCATED MORE
THAN75 FEET FROM SUBJECT
PARCEL.
LOCATION OF EXISTING DRAINFIELD